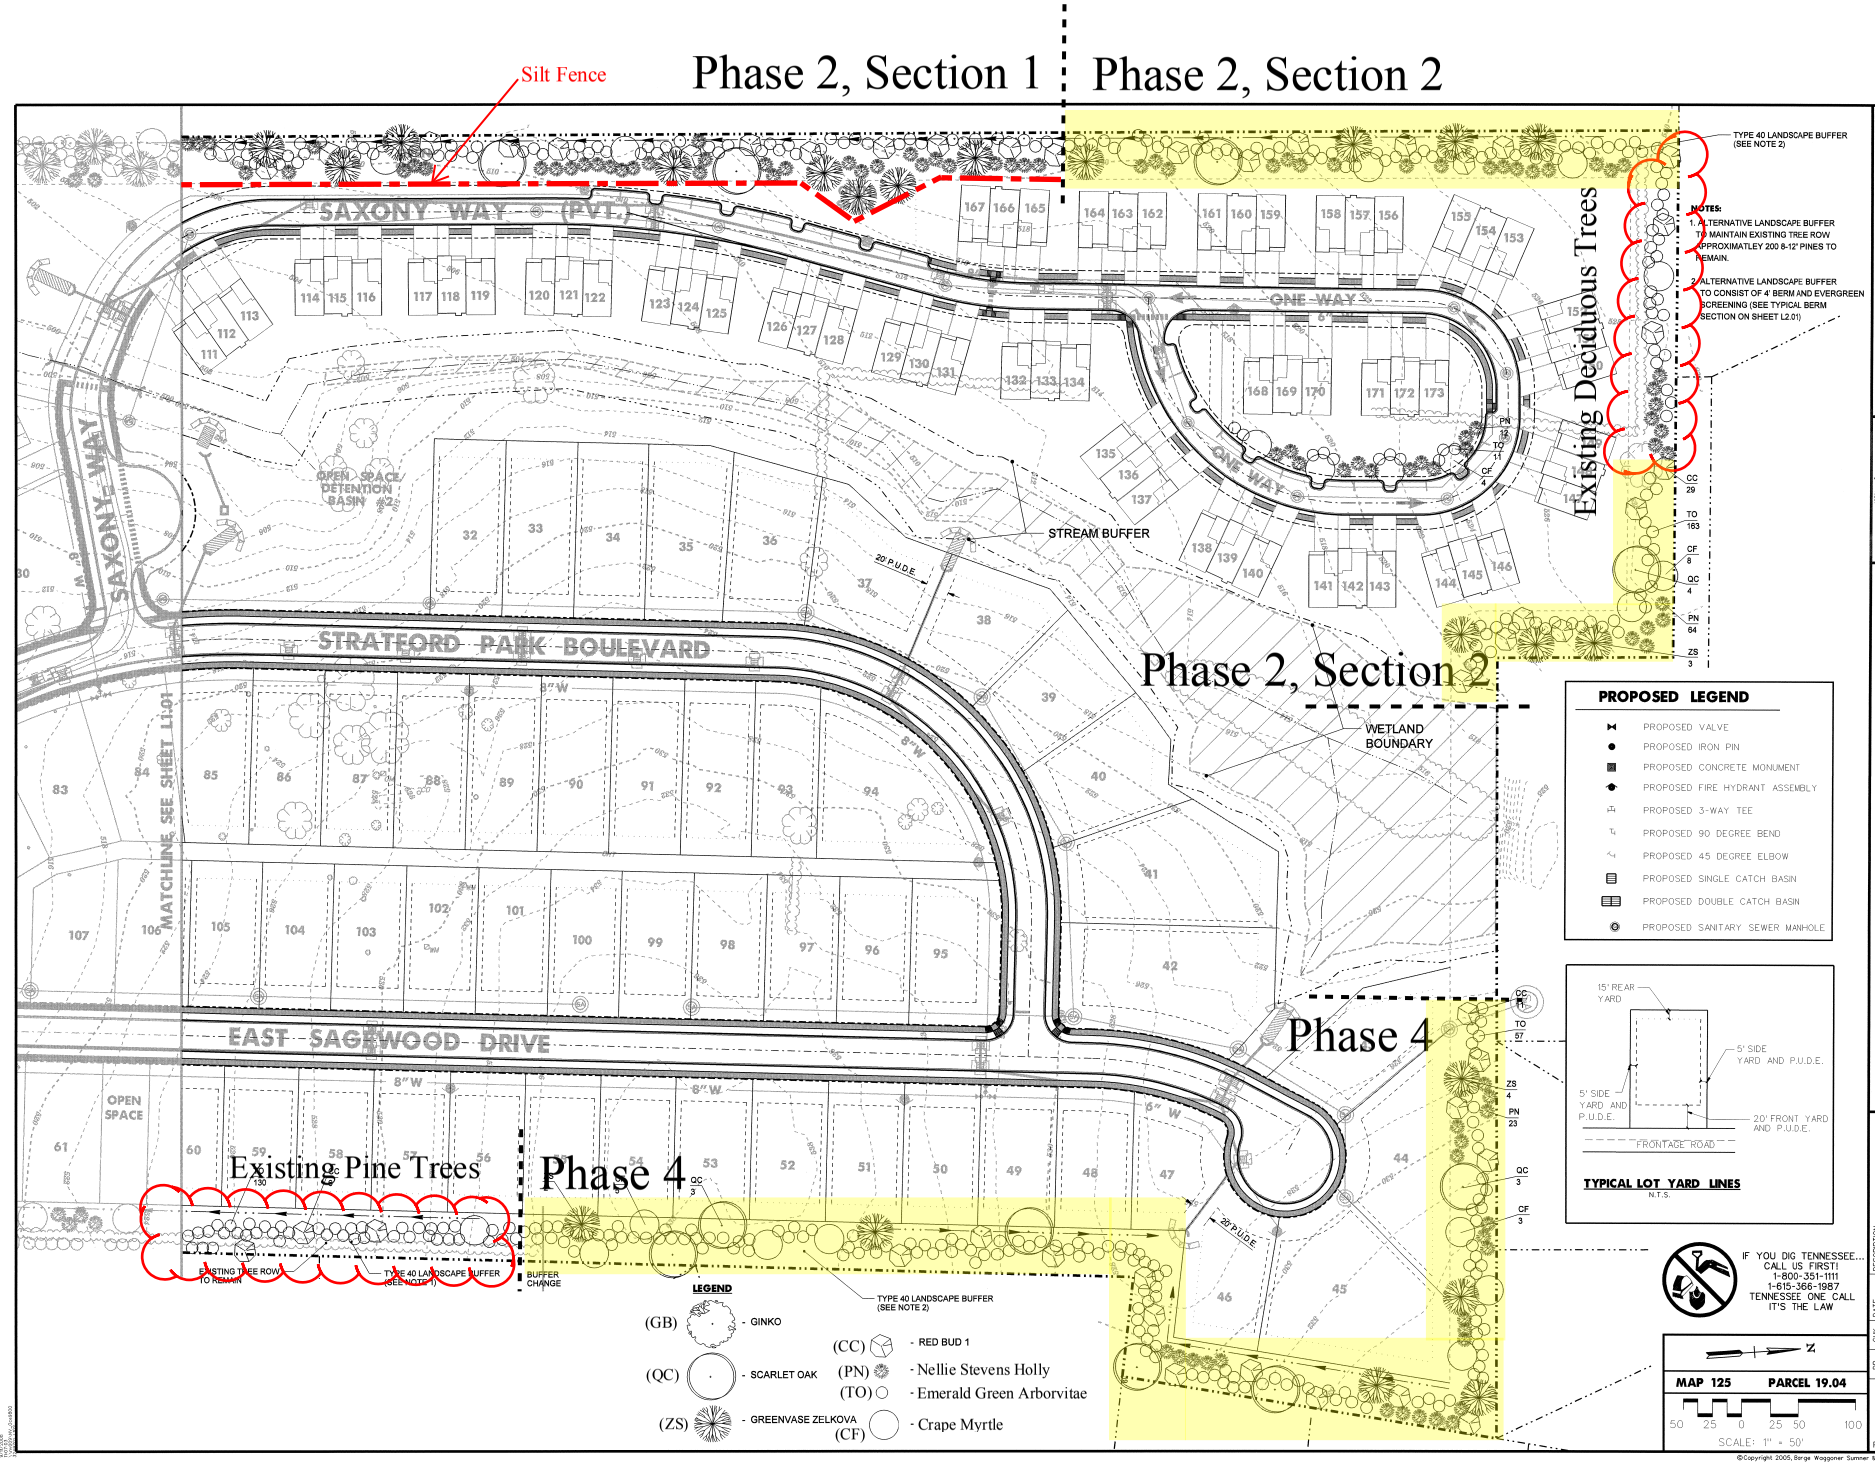

BARGE WAGGONER SUMNER & CANNON, INC.
ENGINEERS ARCHITECTS PLANNERS
LANDSCAPE ARCHITECTS AND SURVEYORS
BWSC
211 Commerce Street, Suite 800, Nashville, Tennessee 37201
Phone 615 254-2580 Fax 615 255-8672

PAUL W. LOCKWOOD
TENNESSEE REGISTERED
LICENSE NO. 1
LANDSCAPE ARCHITECT
9/11/08

SITE LANDSCAPE PLAN

STRATFORD PARK
1234 LONG HOLLOW PIKE
GALLATIN, SUMNER COUNTY, TENNESSEE

DR.	CHK.	DATE	DESCRIPTION
JTW	PWL	3/2/2006	ORIGINAL ISSUE
JTW	CMW	3/16/2006	CITY COMMENTS
JTW	JLG	5/8/2006	CITY COMMENTS
JTW	JLG	5/31/2006	BID SET
JTW	JLG	4/17/2007	REVISED PHASE 4
JTW	JLG	5/9/2007	RESUBMITTAL
JTW	JLG	7/12/2007	ACTION ITEMS
JTW	JLG	10/1/2007	CLIENT CHANGE
AW	JLG	05/13/2008	SAXONY WAY REVISION
JPS	JLG	07/31/2008	REVISE PP/PMP
YWH	JLG	09/10/2008	CITY COMMENTS

L1.02

PROJECT NO.- 32497-01

©Copyright 2005, Barge Waggoner Sumner & Cannon, Inc. All Rights Reserved

9/11/2008
11:10:10:3
wwwroot\SAXONY_Dce9800
Layout: L1.02
BwscFull.pen